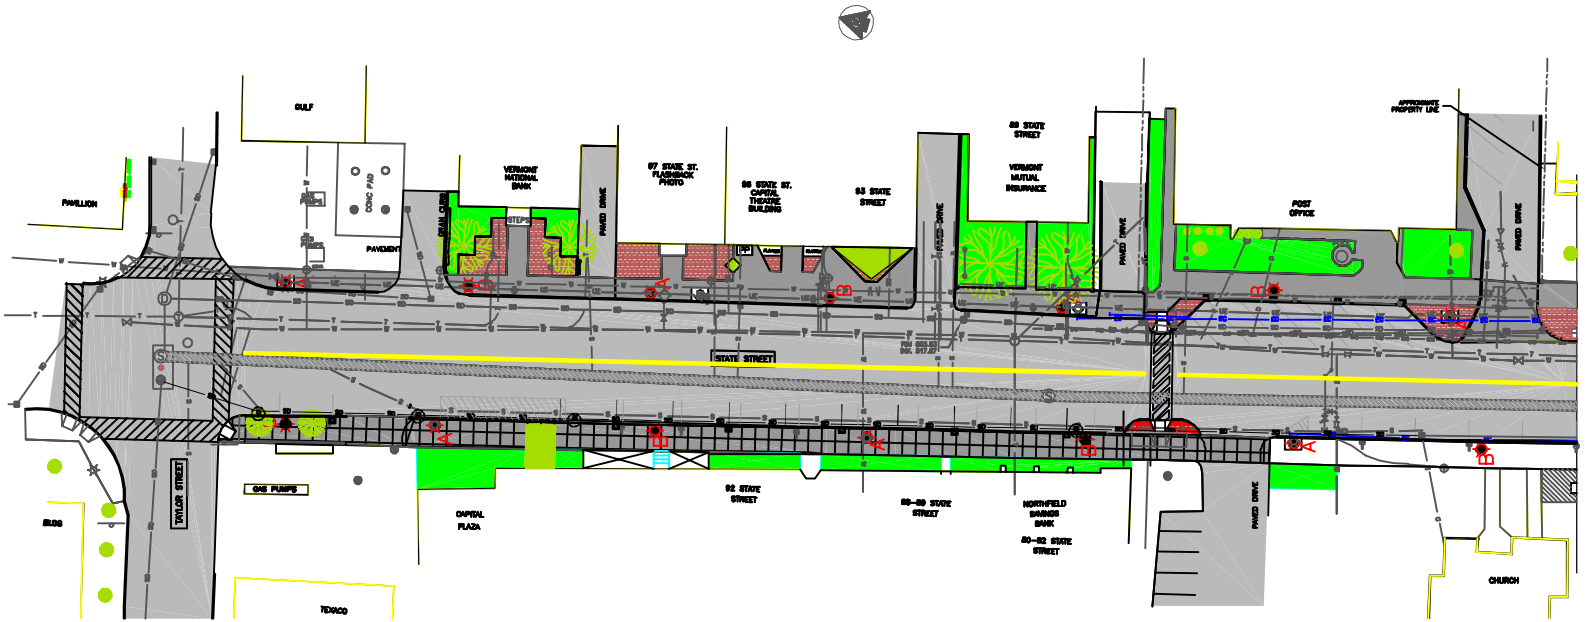


LEGEND

- = PROPOSED SIDEWALK
- = EXISTING SIDEWALK
- = PAVEMENT
- = GRASS AREA
- = EXISTING STAMPCRETE
- = PROPOSED STAMPCRETE
- = PROPOSED CONCRETE SAW CUT
- = EXISTING LIGHT
- = PROPOSED LIGHT
- = EXISTING CATCH BASIN
- = PROPOSED CATCH BASIN
- = PROPOSED STORM DRAIN
- = EXISTING TREE
- = PROPOSED TREE W/ FRAME & GRATE
- = UNDERGROUND ELECTRICAL CONDUIT
- = UNDERGROUND POWER

**PRELIMINARY**
**JUNE 2002**

Dufresne-Henry
Montpelier, Vermont
Tel (802) 229-0211 • FAX (802) 229-5061
www.dufresne-henry.com

| No. | Description | By | Date |
|---|---|---|---|
| | | | |

CITY OF MONTPELIER
STATE STREET LIGHTING

VERMONT
MONTPELIER,

| | |
|---|---|
| Project No. | 6120008 |
| Proj. Manager | A.LANCE |
| Proj. Designer | |
| Drawn By | |
| Checked By | |
| Scale | |
| Approved | |
| Date | JUNE 2002 |

Sheet of
D 6120008