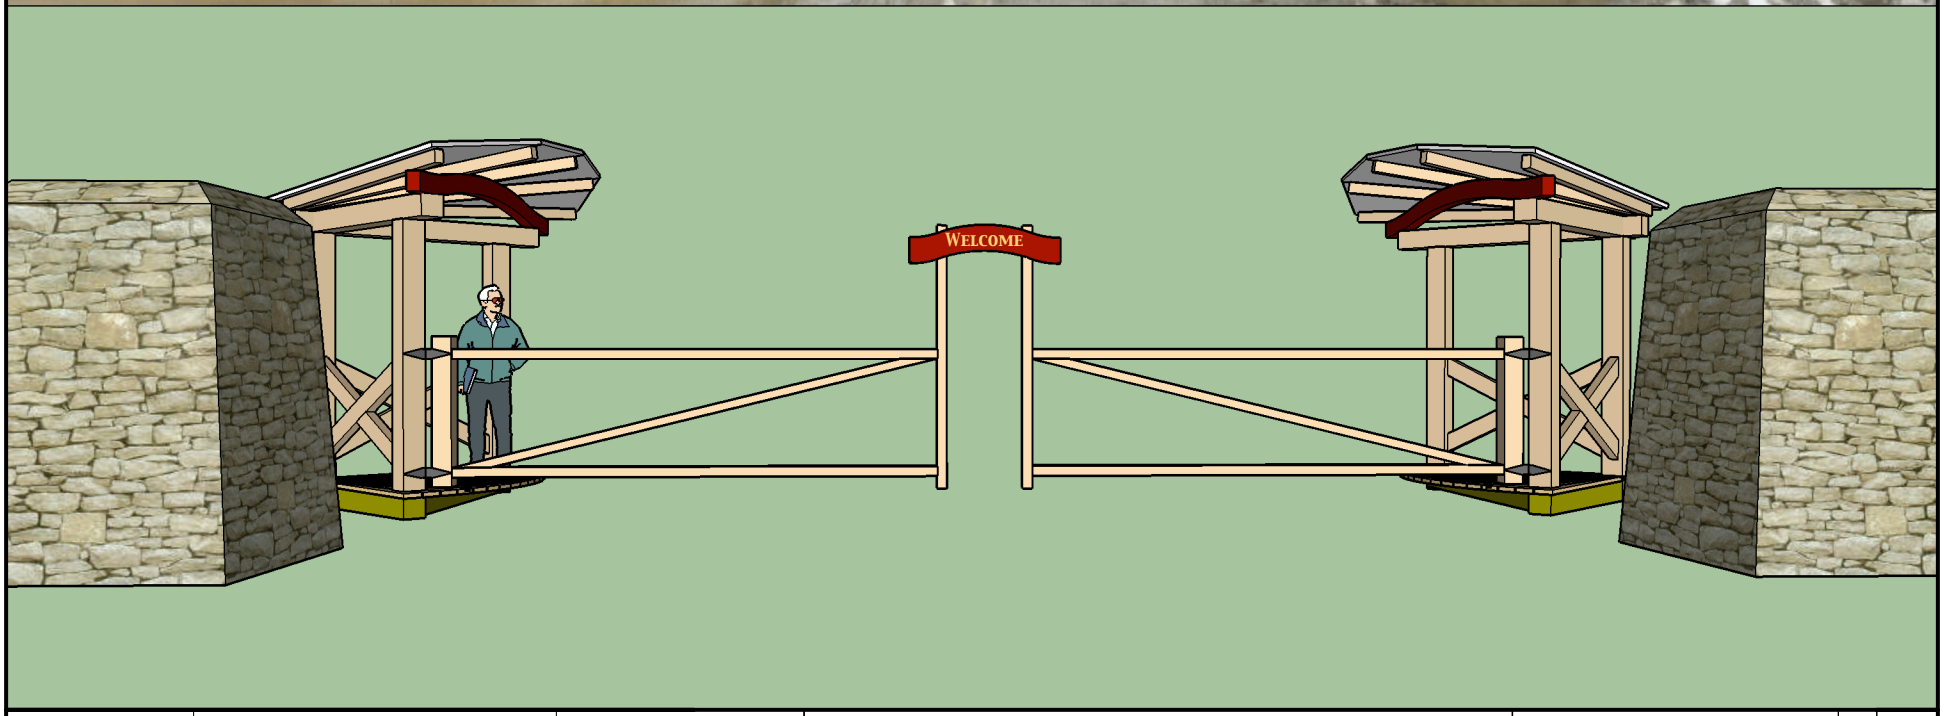

April 14, 2015	Perspectives	Scale: NTS	**TimberHomes LLC Vershire & Montpelier, Vt**	**Hubbard Park Entry**	**A**	**1**

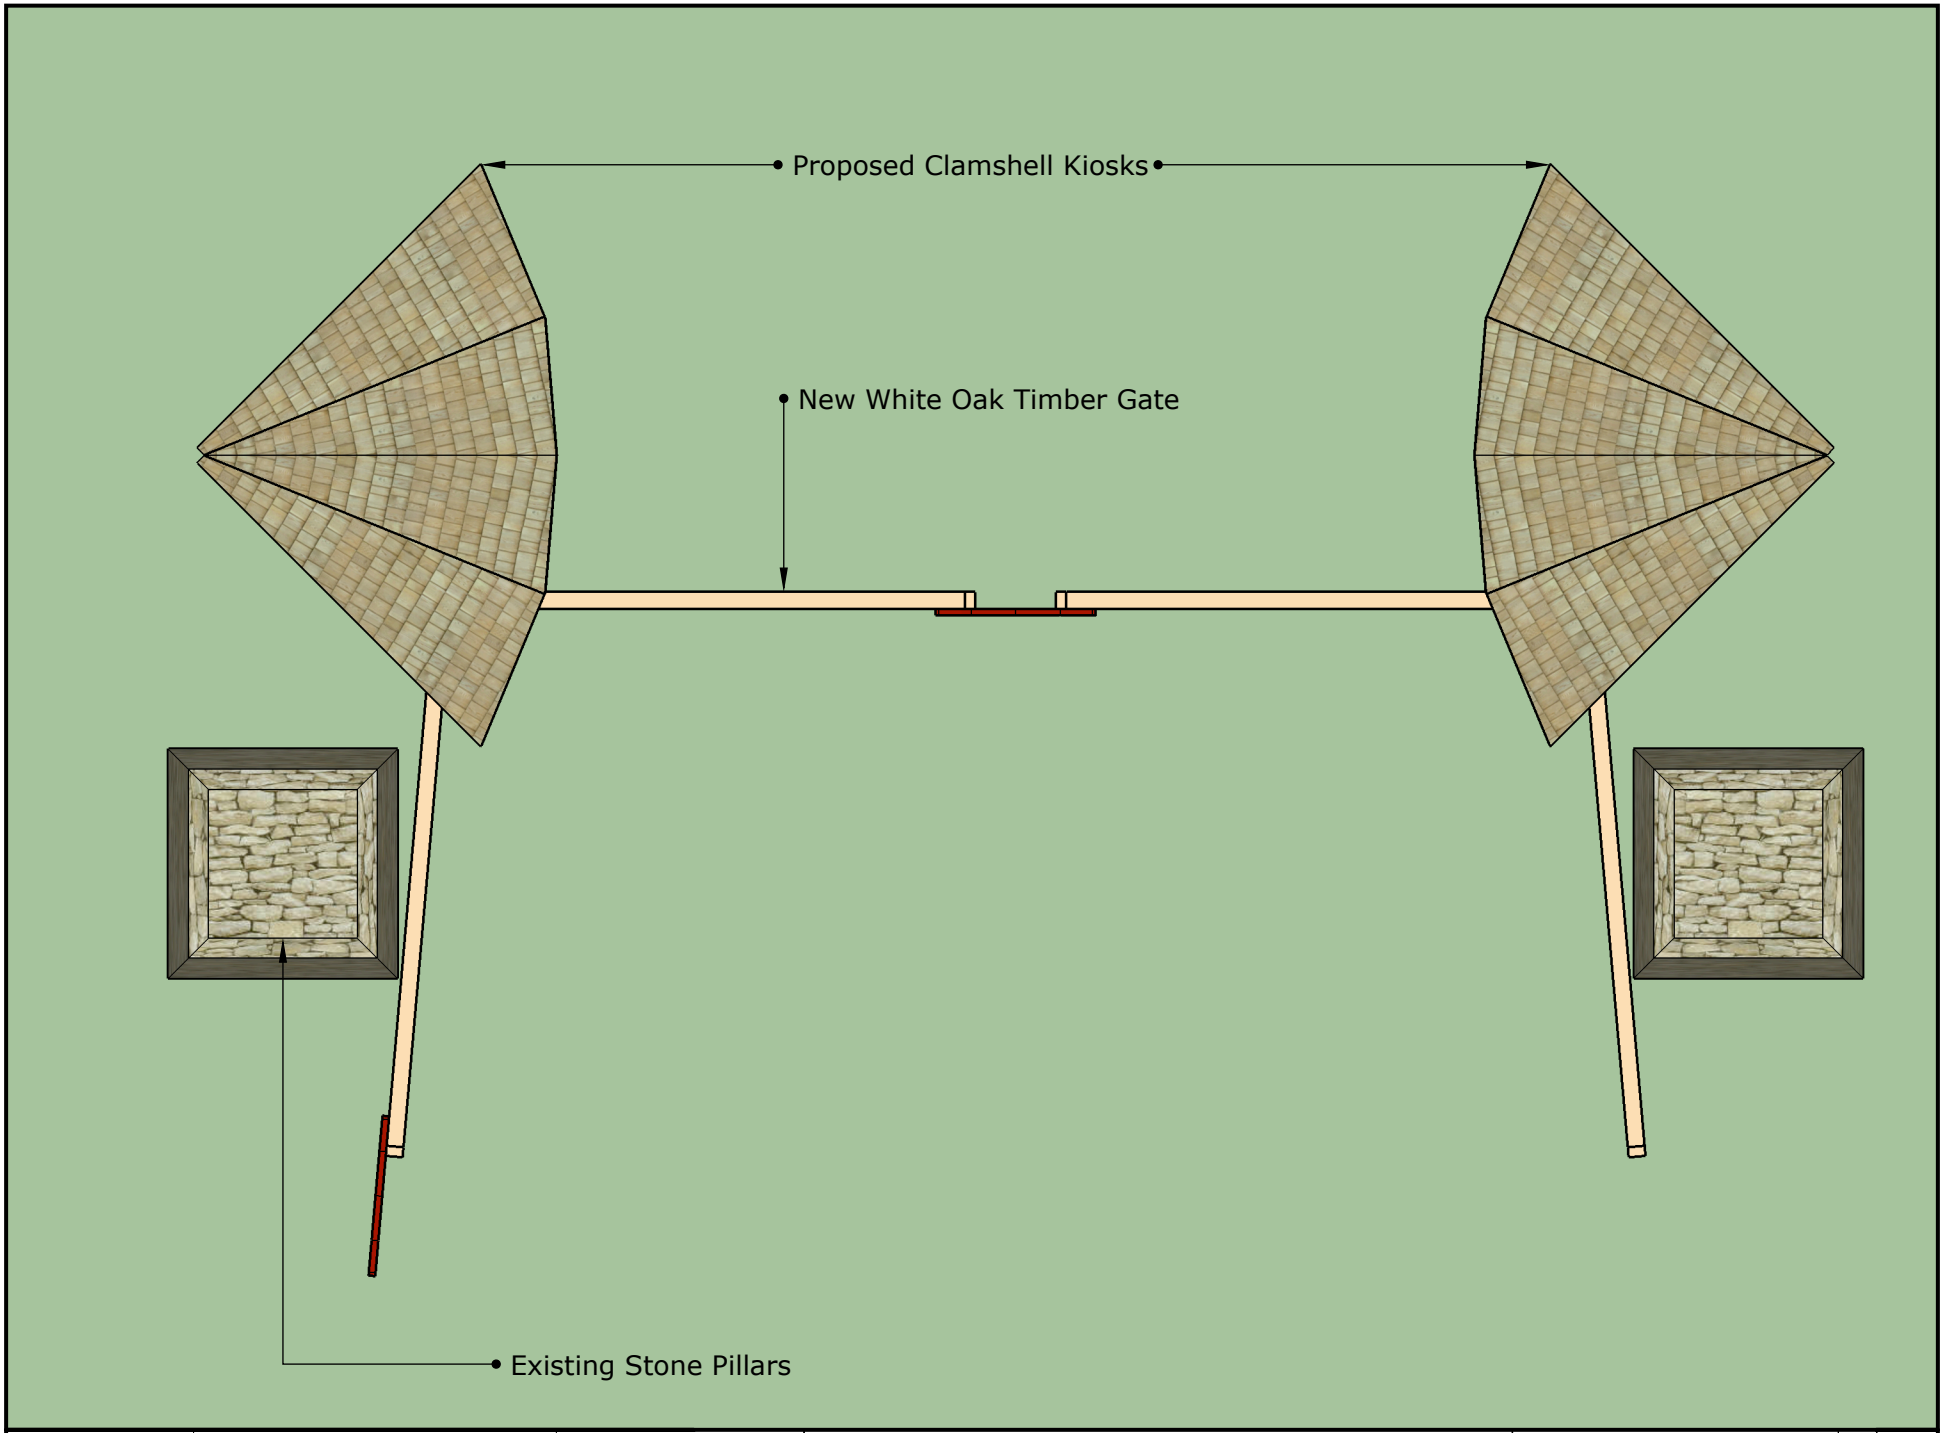

April 14, 2015	Plan View	Scale: NTS	**TimberHomes LLC Vershire & Montpelier, Vt**	**Hubbard Park Entry**	**A**	**2**

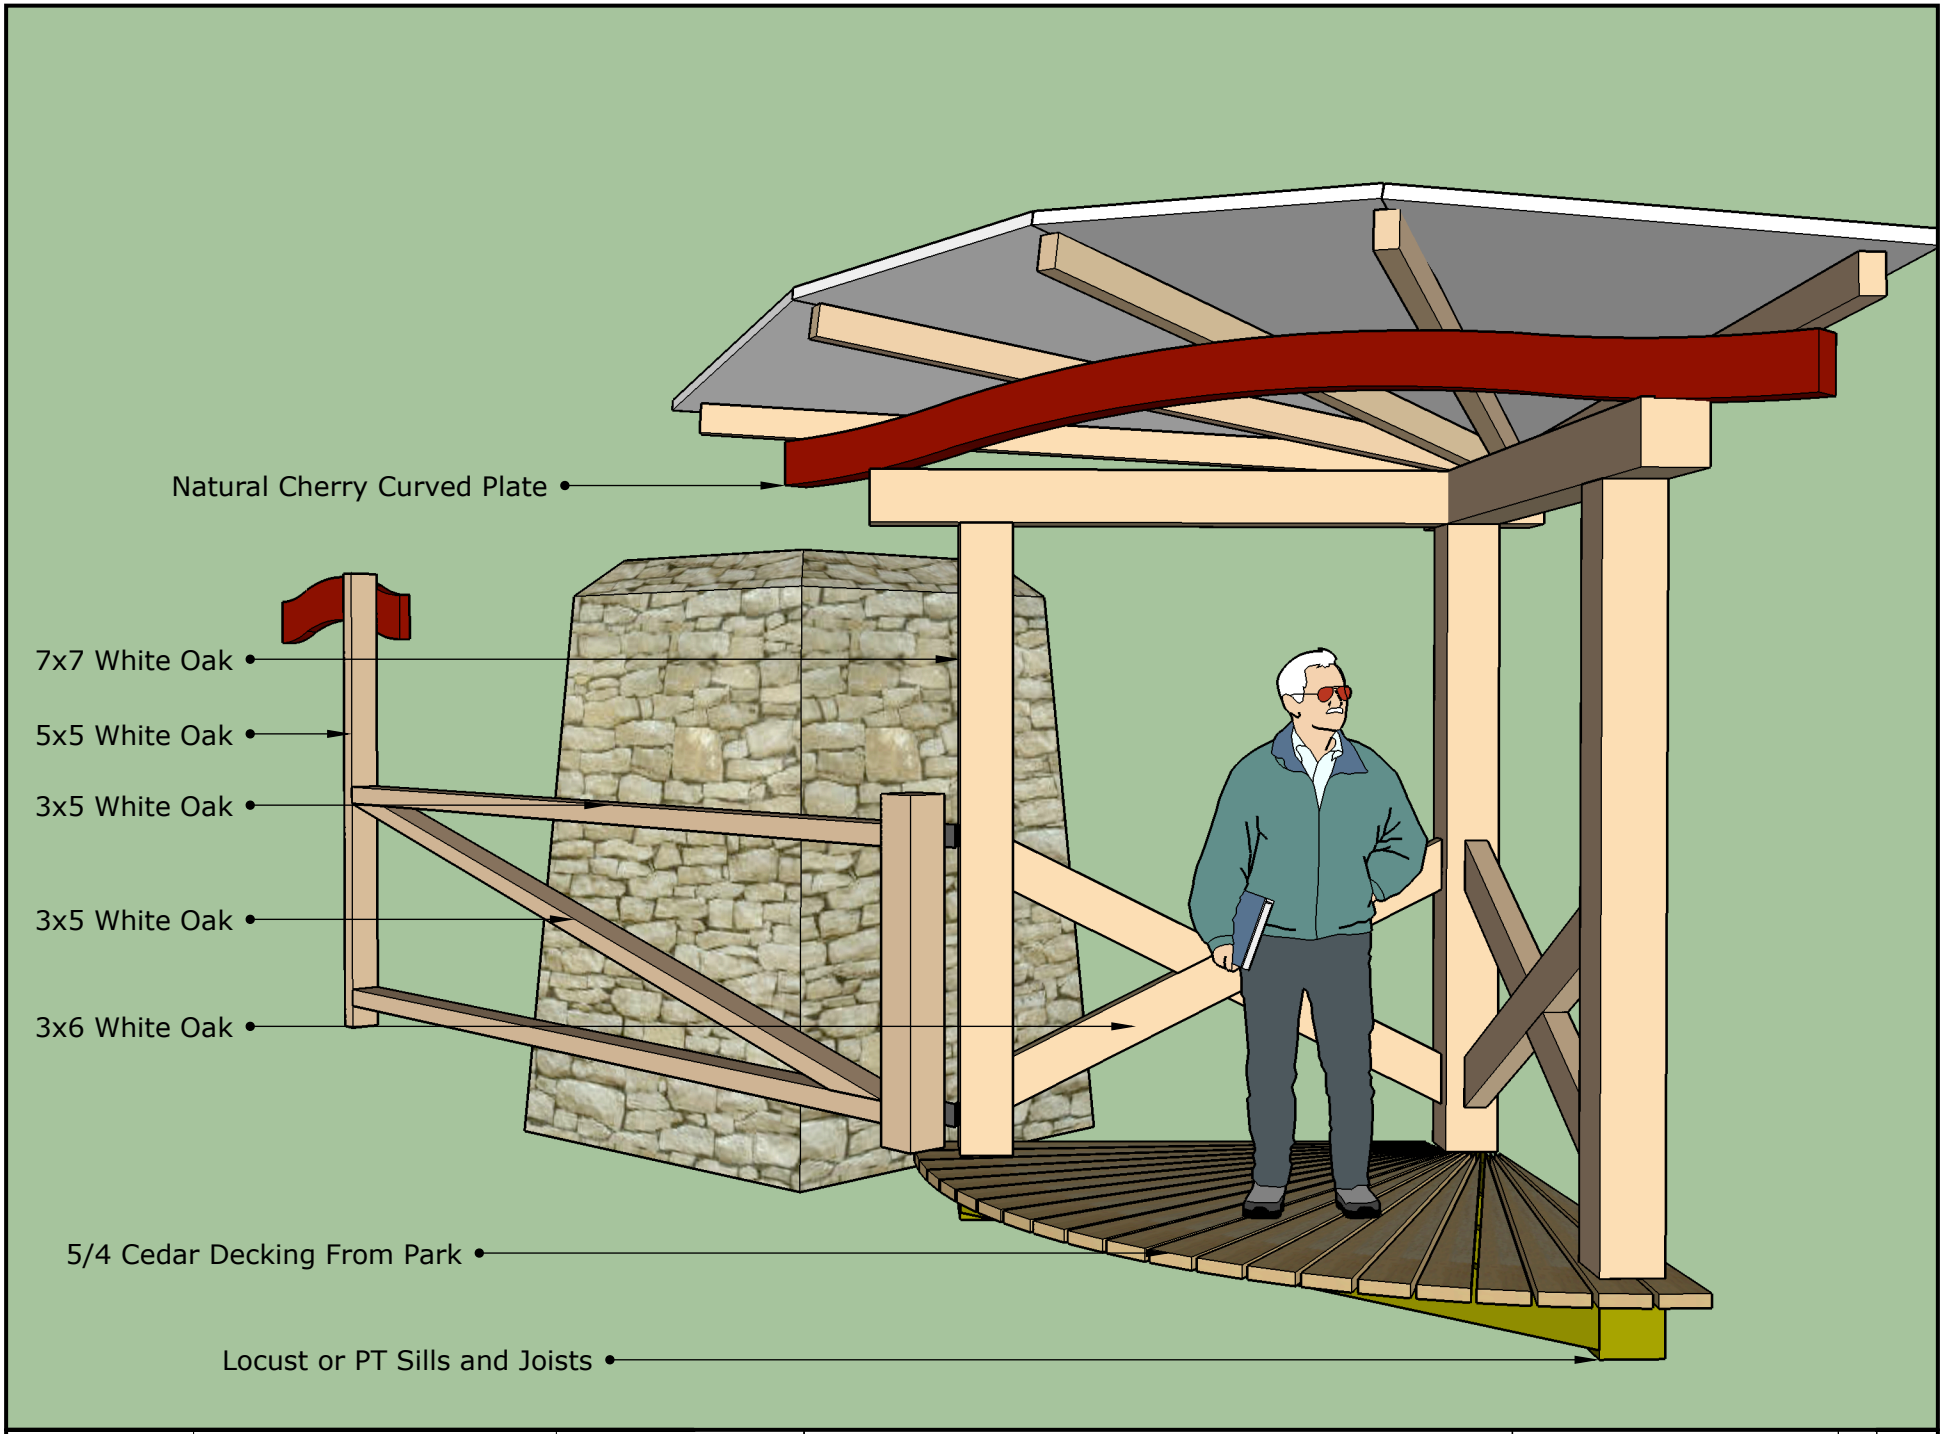

April 14, 2015	Clamshell Kiosk	Scale: NTS	TimberHomes LLC Vershire & Montpelier, Vt	Hubbard Park Entry	A	3